


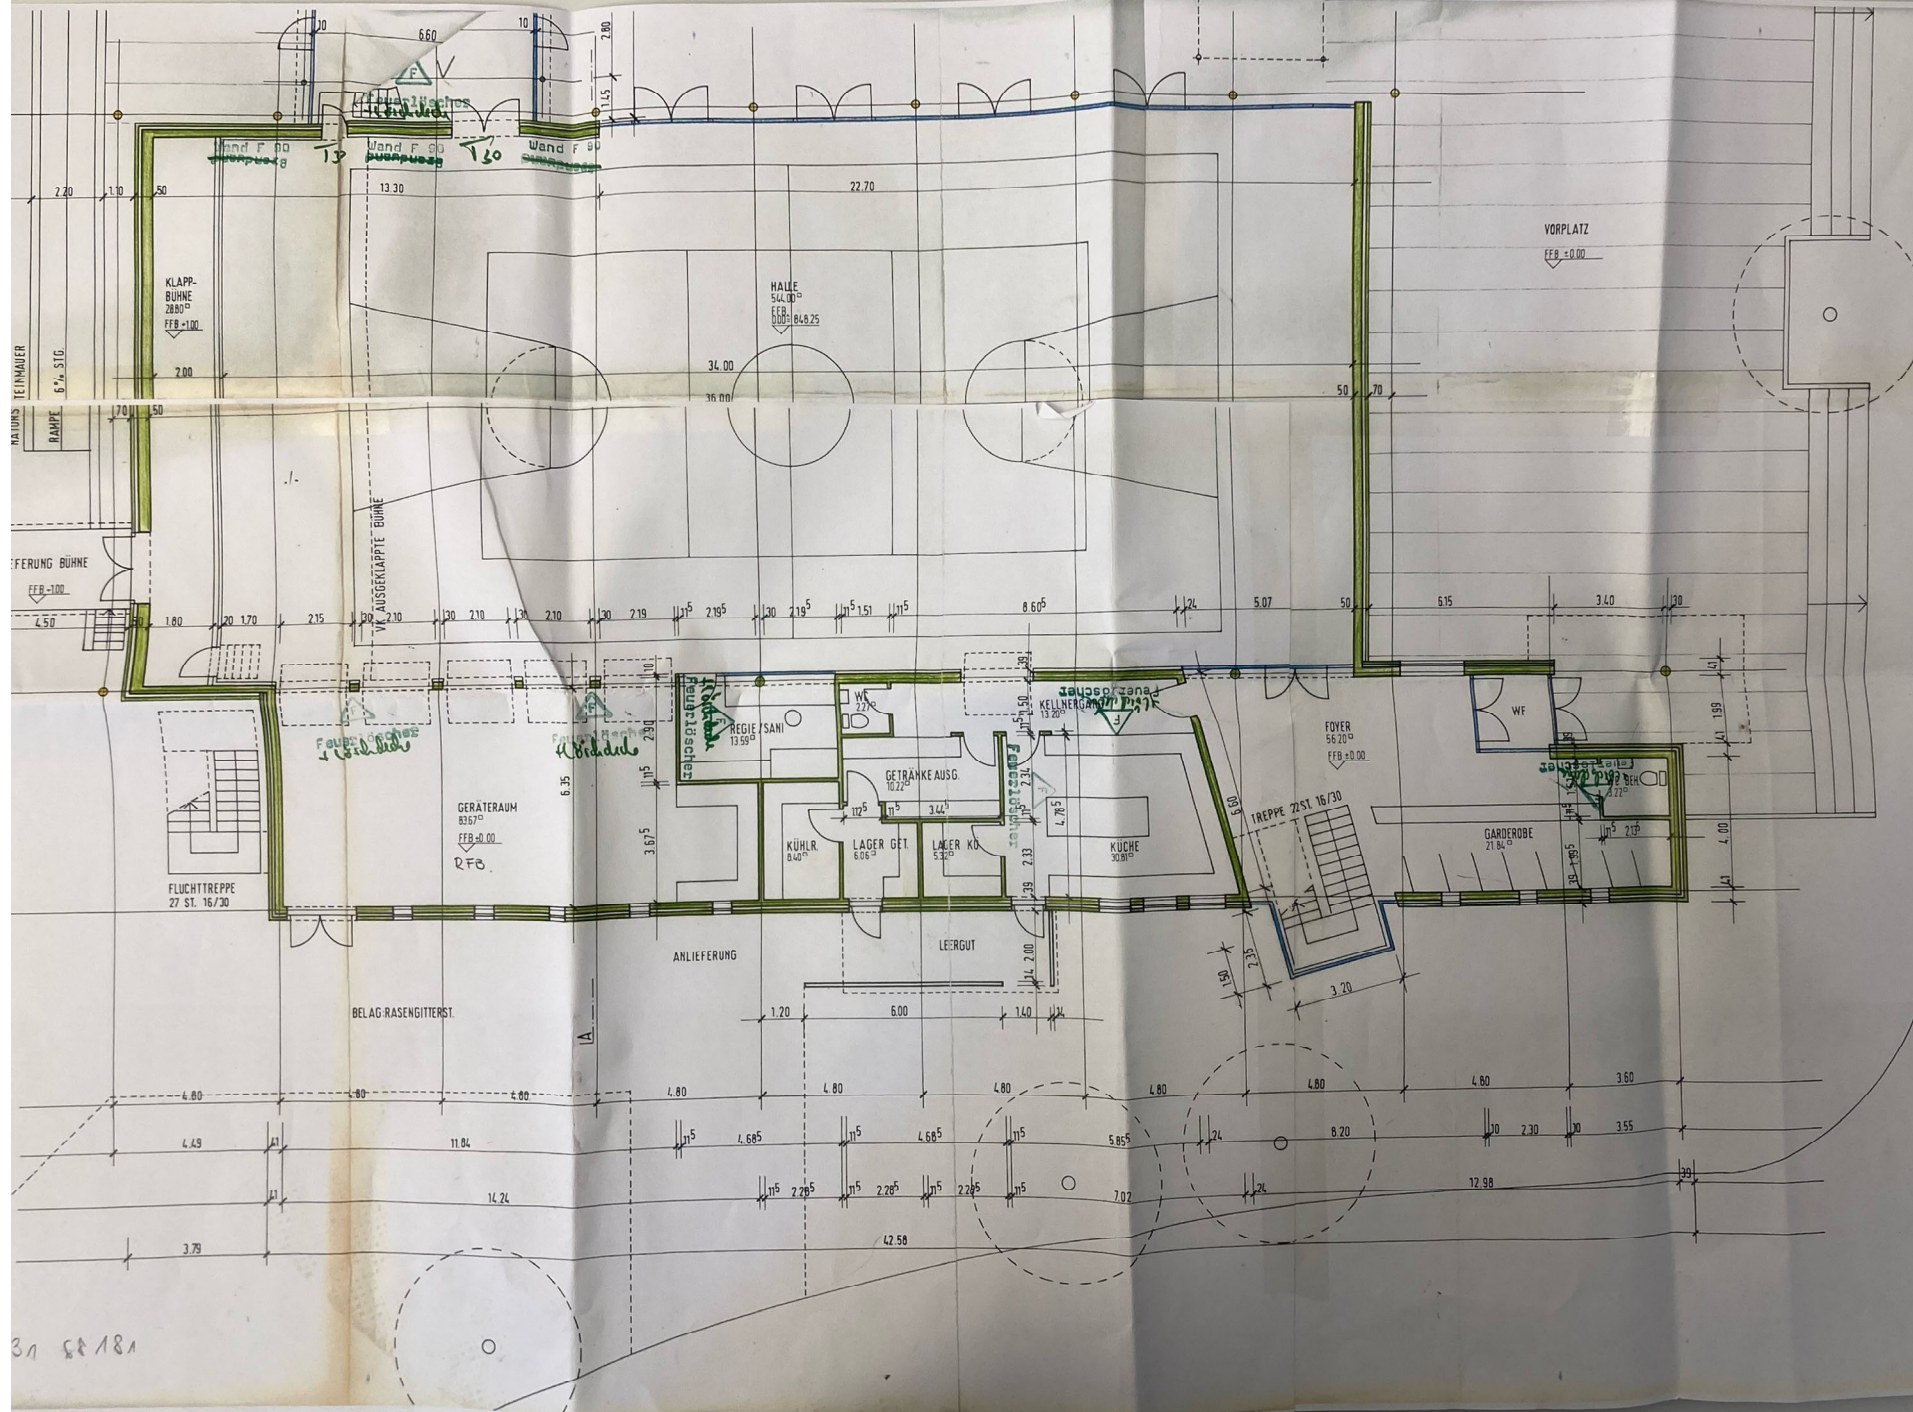

PLANVERFASSEN
 H. DURY FR. ARCH. DIPL. ING. B.
 THEODOR-HEUSS-STRASSE
 7750 KONSTANZ

SPORT- U. MEHRZWECKHALLE

GRUNDRISS ERDGESCHOSS

HELMUT DURY DIPL.-ING. FREIER
 ARCHITECT